


SURVEY N^o 173

For Standish & Hickey

By Request of A. H. Smith,

Survey Completed May 21, 1929

By F. A. McKee Licensed Surveyor
Fortuna, Calif.

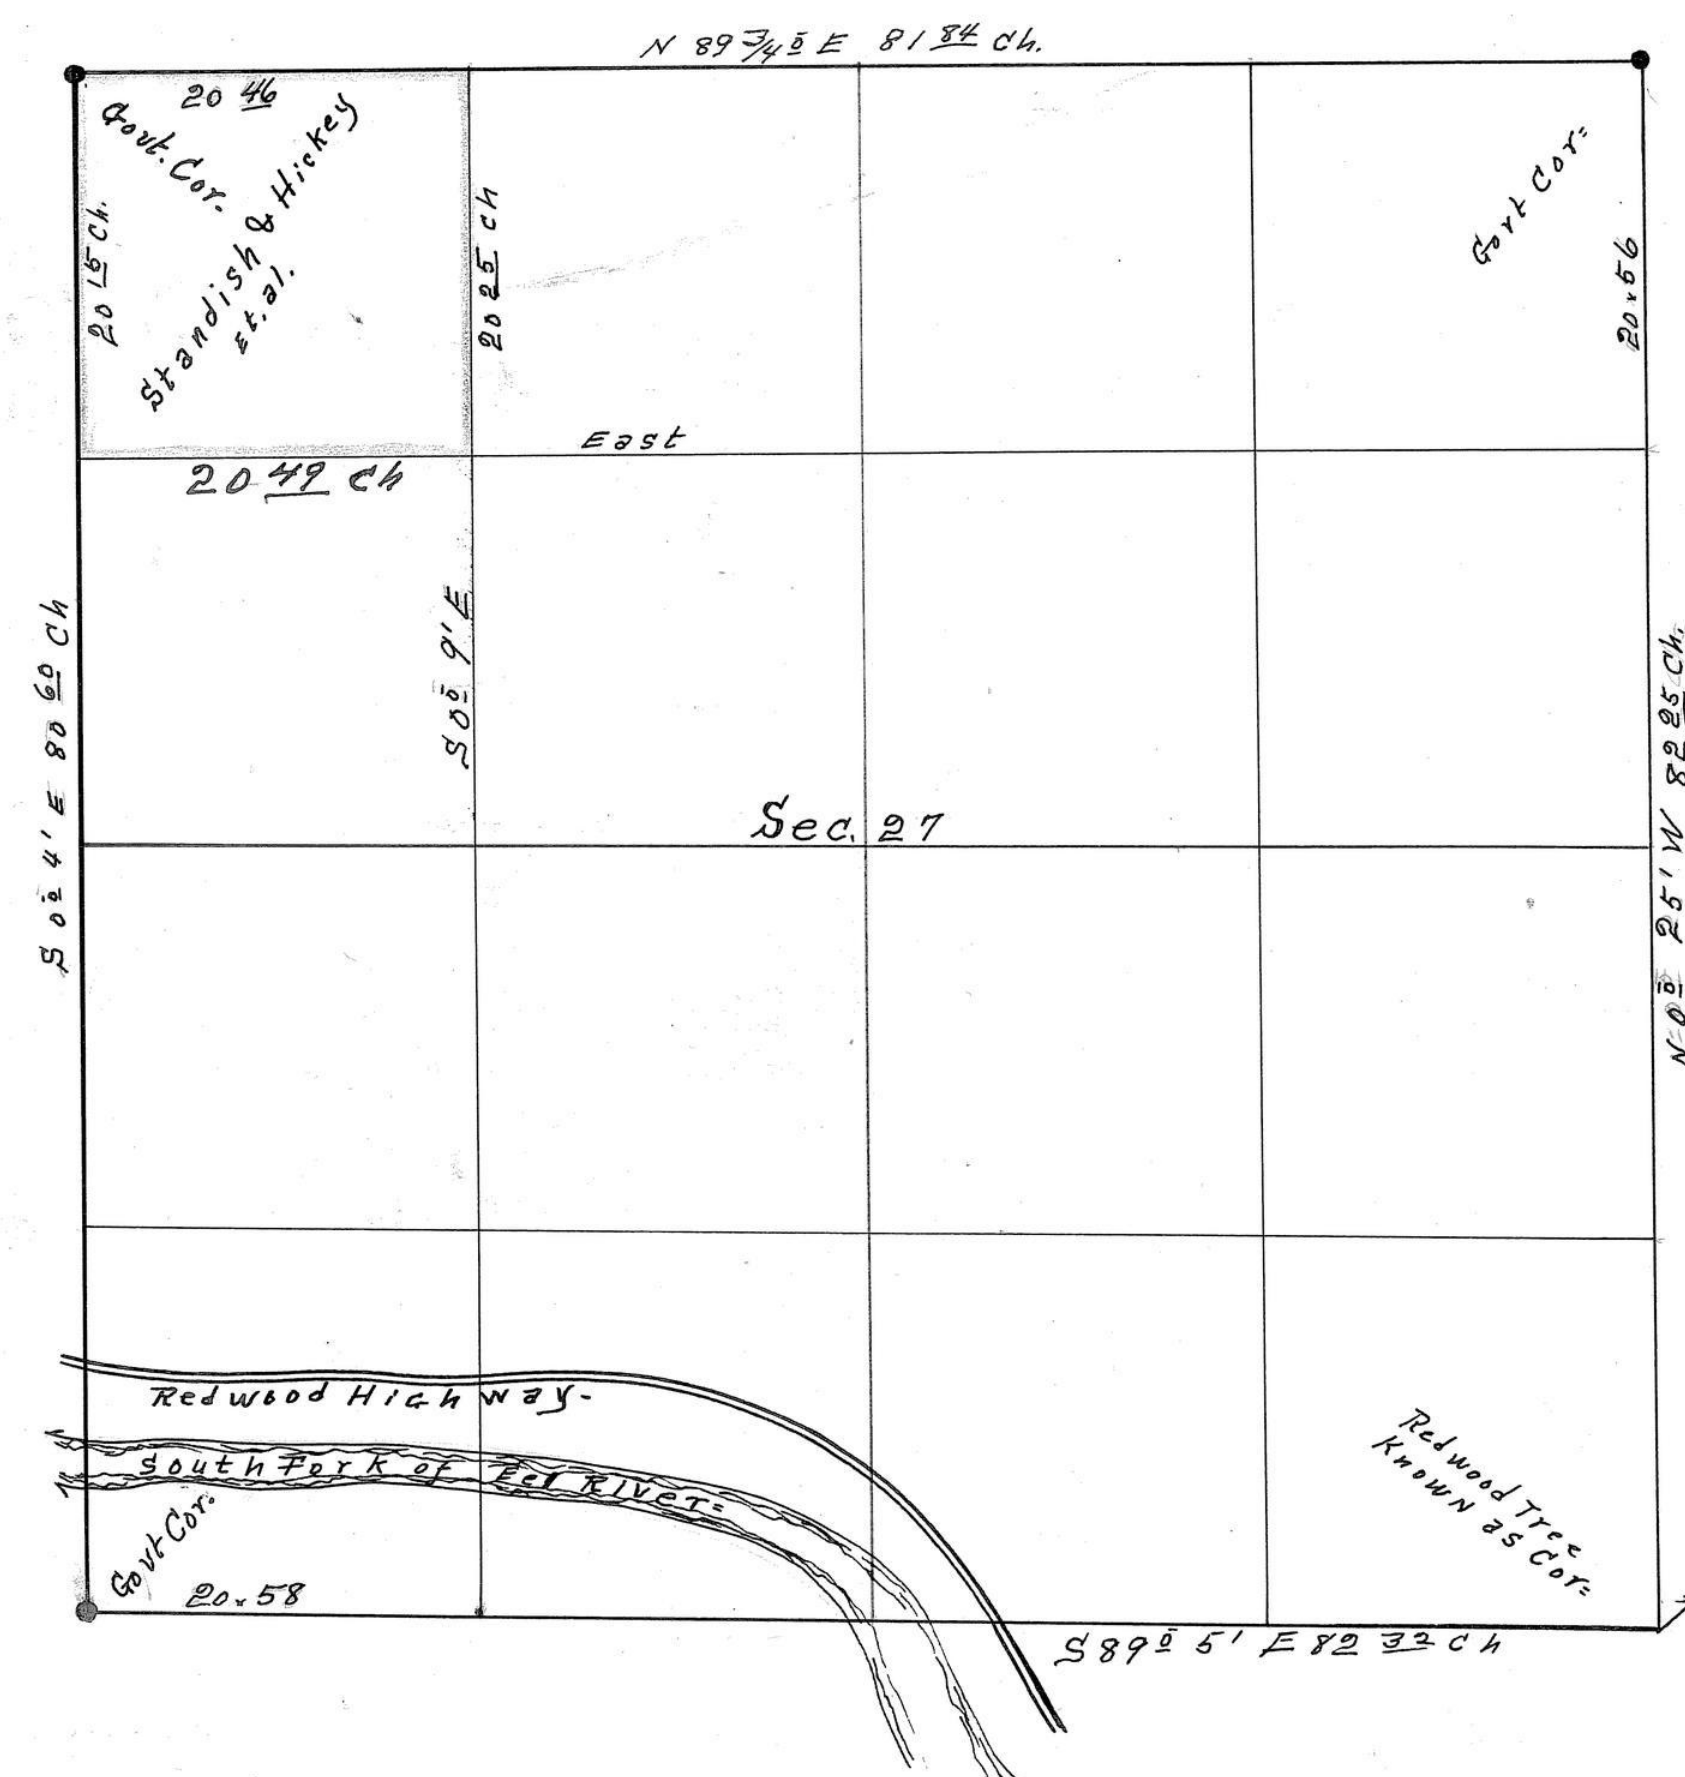

Township 2 South Range of 3 East M.M.

MAG. Var. 19° East Scale 10 Ch. to Inch.

Field Notes =
Begin at the Government
Corner to sections 21-22
27-28 thence East 20 54
Chains and intersect 35
links South of the Govt-
Corner to sections 22-23
26-27 thence back
to point 20 46 Chains
East and 9 links North
of corner to sections 21-
22-27-28 set $\frac{1}{2}$ section
corner from which pass
a double Redwood tree
8 ft in diameter 71 6 3/4
64 0 k marked 15 S. B. F. A. M.
From previous survey
I find the South West
Corner of Section 27 is
80 00 Chains South and
10 links East of the
North West Corner and
the South East Corner
of section 27 is 82 52
Chains East and 1 30
Chains South of the
South West Corner =
This corner is a Redwood
tree about 2 feet diameter
perfectly rotted many
years ago and upon
as the corner to sec-
tions 26-27 = 84-35
I find no $\frac{1}{2}$ section
corner to this
section therefore I
subdivide as shown
by map and run
from the above
described $\frac{1}{2}$ section cor-
ner South 9 minutes
East 20 25 Chains to
1/8 section corner where
I set a post 25 links
South of East and West
fence and 35 links East
of North and South fence
from which pass a
Redwood stump 5 ft dia-
meter $\angle 63^{\circ}$ West 30 links
marked 15 S. B. F. A. M.
Thence West 20 48 Ch-
ains to section line
at intersection of fence
corner =

F. A. M. Kar
Licensed Land Surveyor

2235

FILED

MAY 23 1928, at 2:30 o'clock, P.M.

By R. E. Toney Recorder
N. J. Chane Deputy

9 OF SURVEYS - PAGE-82



95-82

32